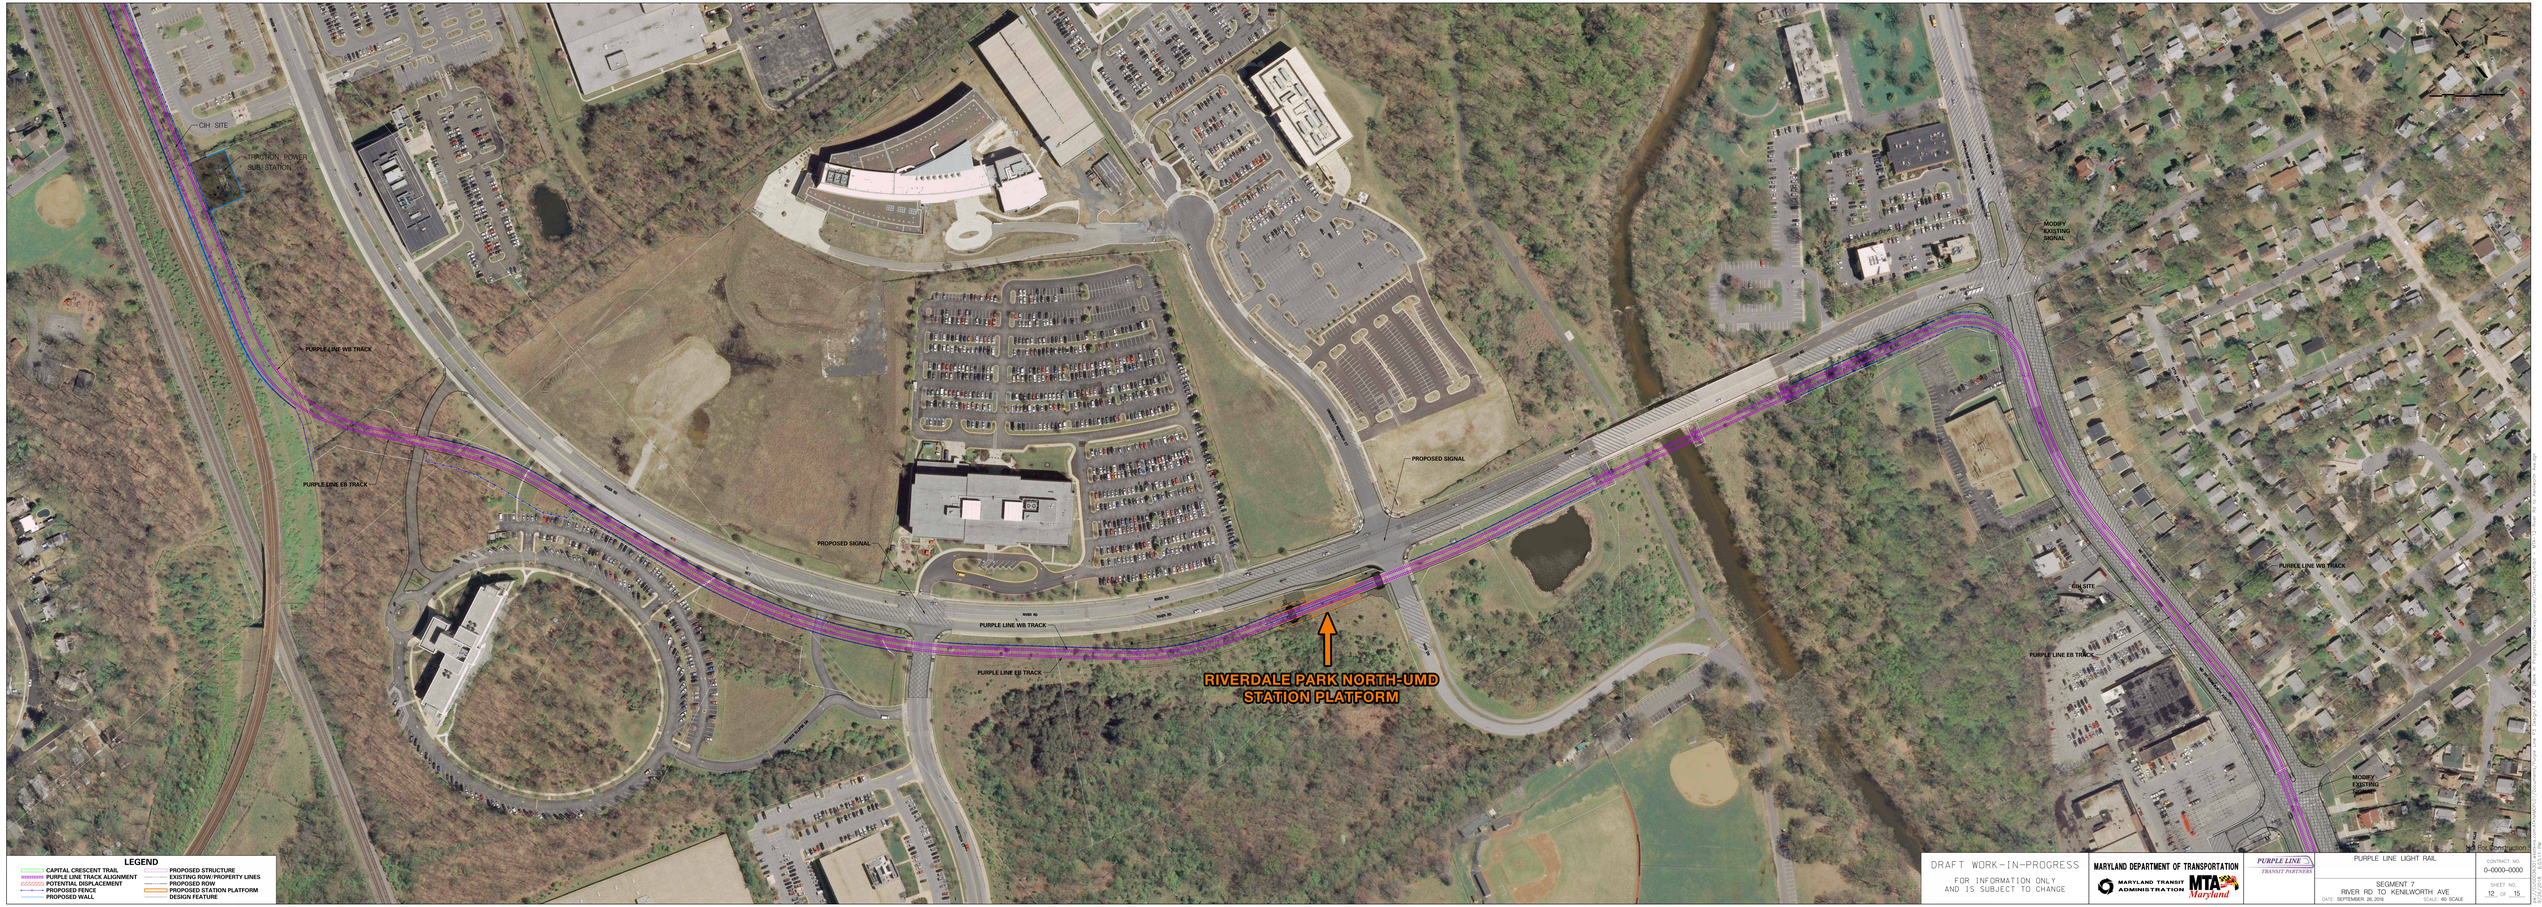
CIH SITE
PEPCO POWER SUBSTATION
PURPLE LINE WB TRACK
PURPLE LINE EB TRACK
PROPOSED SIGNAL
PROPOSED SIGNAL
PURPLE LINE WB TRACK
PURPLE LINE EB TRACK
RIVERDALE PARK NORTH-UMD
STATION PLATFORM
MODIFY EXISTING SIGNAL
PROPOSED SIGNAL
PURPLE LINE WB TRACK
CIH SITE
PURPLE LINE EB TRACK
MODIFY EXISTING SIGNAL
LEGEND
CAPITAL CRESCENT TRAIL
PURPLE LINE TRACK ALIGNMENT
POTENTIAL DISPLACEMENT
PROPOSED FENCE
PROPOSED WALL
PROPOSED STRUCTURE
EXISTING ROW/PROPERTY LINES
PROPOSED ROW
PROPOSED STATION PLATFORM
DESIGN FEATURE
DRAFT WORK-IN-PROGRESS
FOR INFORMATION ONLY
AND IS SUBJECT TO CHANGE
MARYLAND DEPARTMENT OF TRANSPORTATION
MARYLAND TRANSIT ADMINISTRATION
MTA Maryland
PURPLE LINE
TRANSIT PARTNERS
PURPLE LINE LIGHT RAIL
SEGMENT 7
RIVER RD TO KENILWORTH AVE
DATE: SEPTEMBER 26, 2018
SCALE: 40 SCALE
CONTRACT NO.
0-0000-0000
SHEET NO.
12 OF 15
NOT FOR CONSTRUCTION