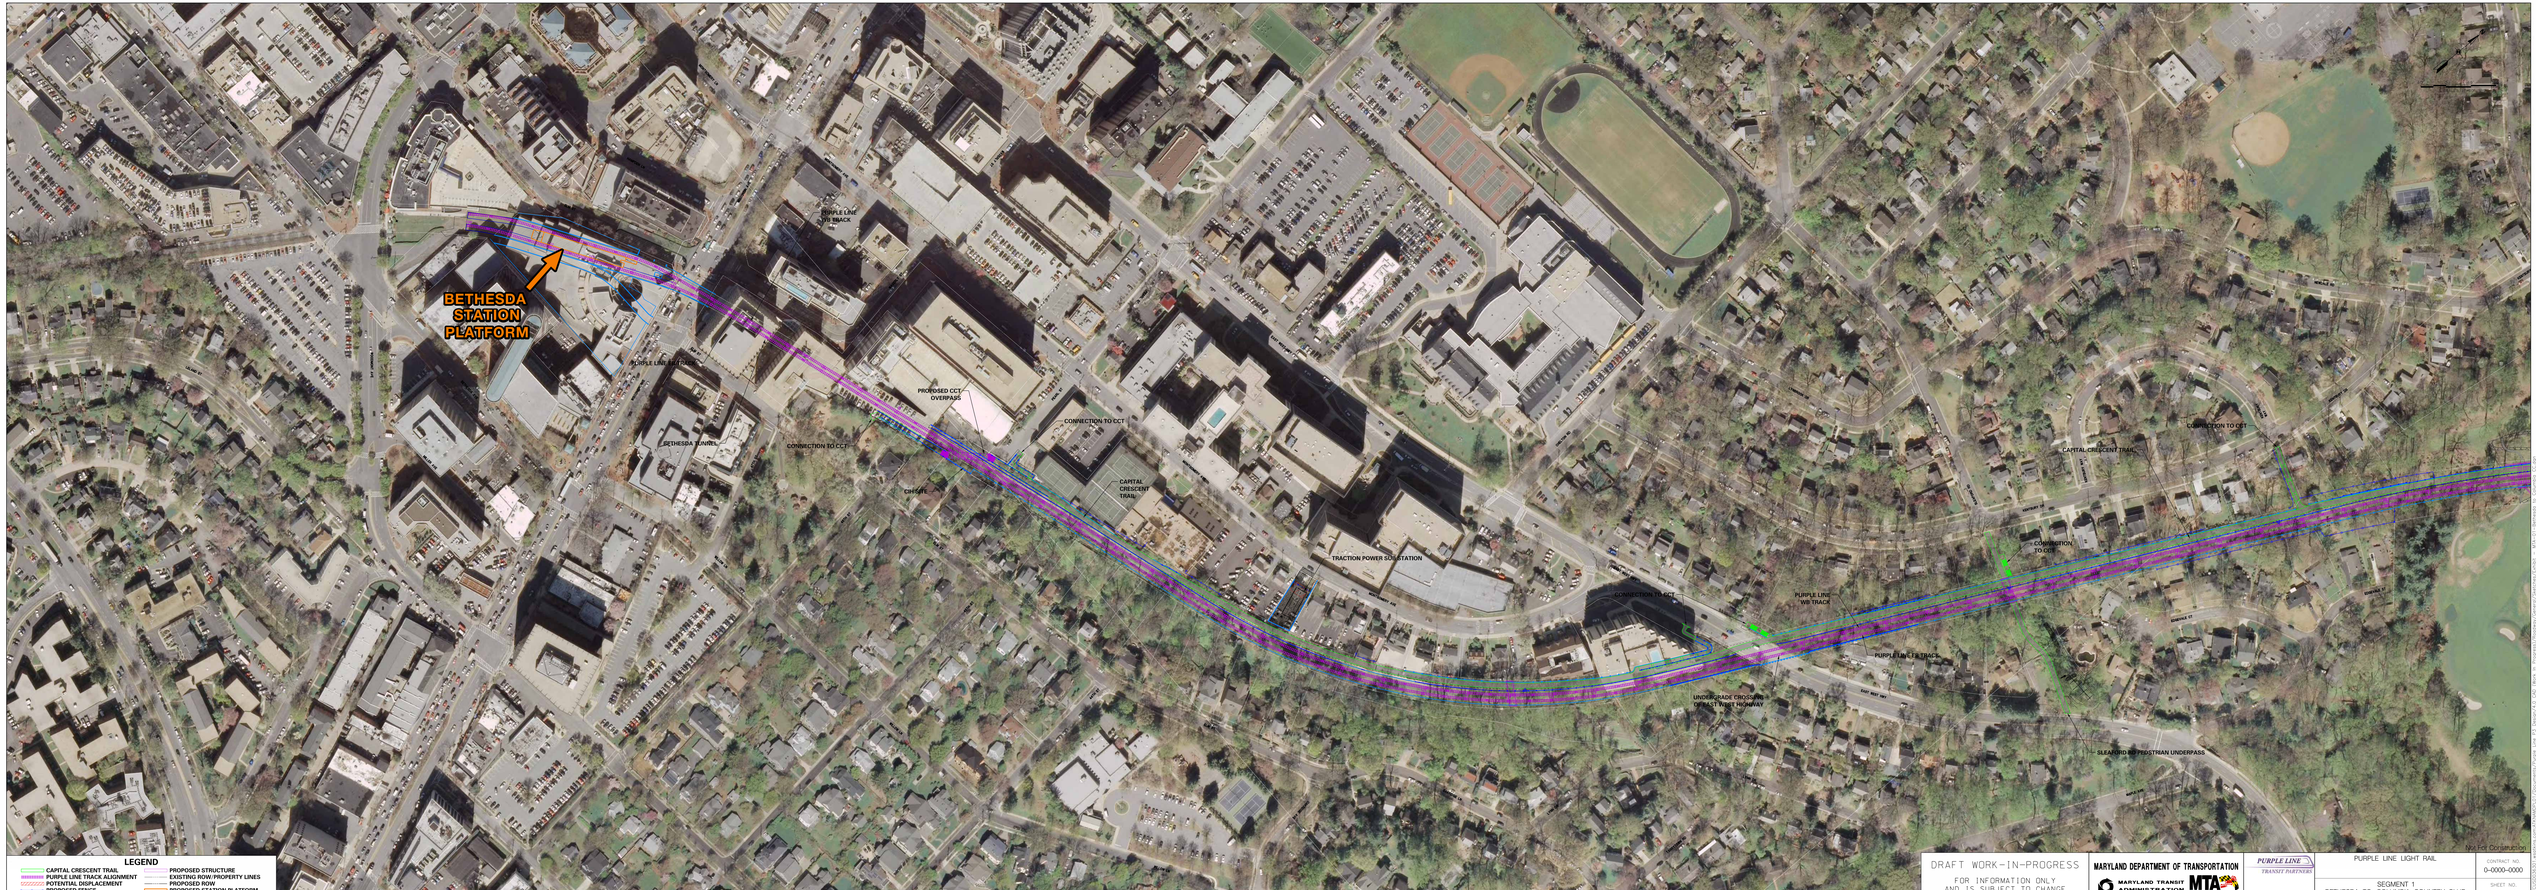
BETHESDA STATION PLATFORM
PURPLE LINE WB TRACK
PURPLE LINE EB TRACK
BETHESDA TUNNEL
PROPOSED CCT OVERPASS
CONNECTION TO CCT
CONNECTION TO CCT
CAPITAL CRESCENT TRAIL
CREEK
CAPITAL CRESCENT TRAIL
TRACTION POWER SUBSTATION
CONNECTION TO CCT
CONNECTION TO CCT
CAPITAL CRESCENT TRAIL
CONNECTION TO CCT
PURPLE LINE WB TRACK
PURPLE LINE EB TRACK
UNDERGRADE CROSSING WISNER WEST HIGHWAY
SLEAFORD RD PEDESTRIAN UNDERPASS
LEGEND
CAPITAL CRESCENT TRAIL
PURPLE LINE TRACK ALIGNMENT
POTENTIAL DISPLACEMENT
PROPOSED FENCE
PROPOSED WALL
PROPOSED STRUCTURE
EXISTING ROW/PROPERTY LINES
PROPOSED ROW
PROPOSED STATION PLATFORM
DESIGN FEATURE
DRAFT WORK-IN-PROGRESS
FOR INFORMATION ONLY AND IS SUBJECT TO CHANGE
MARYLAND DEPARTMENT OF TRANSPORTATION
MARYLAND TRANSIT ADMINISTRATION
MTA Maryland
PURPLE LINE TRANSIT PARTNERS
PURPLE LINE LIGHT RAIL
SEGMENT 1
BETHESDA TO COLUMBIA COUNTRY CLUB
DATE: SEPTEMBER 26, 2016
SCALE: 40 SCALE
CONTRACT NO.
0-0000-0000
SHEET NO.
1 OF 15
No For Construction