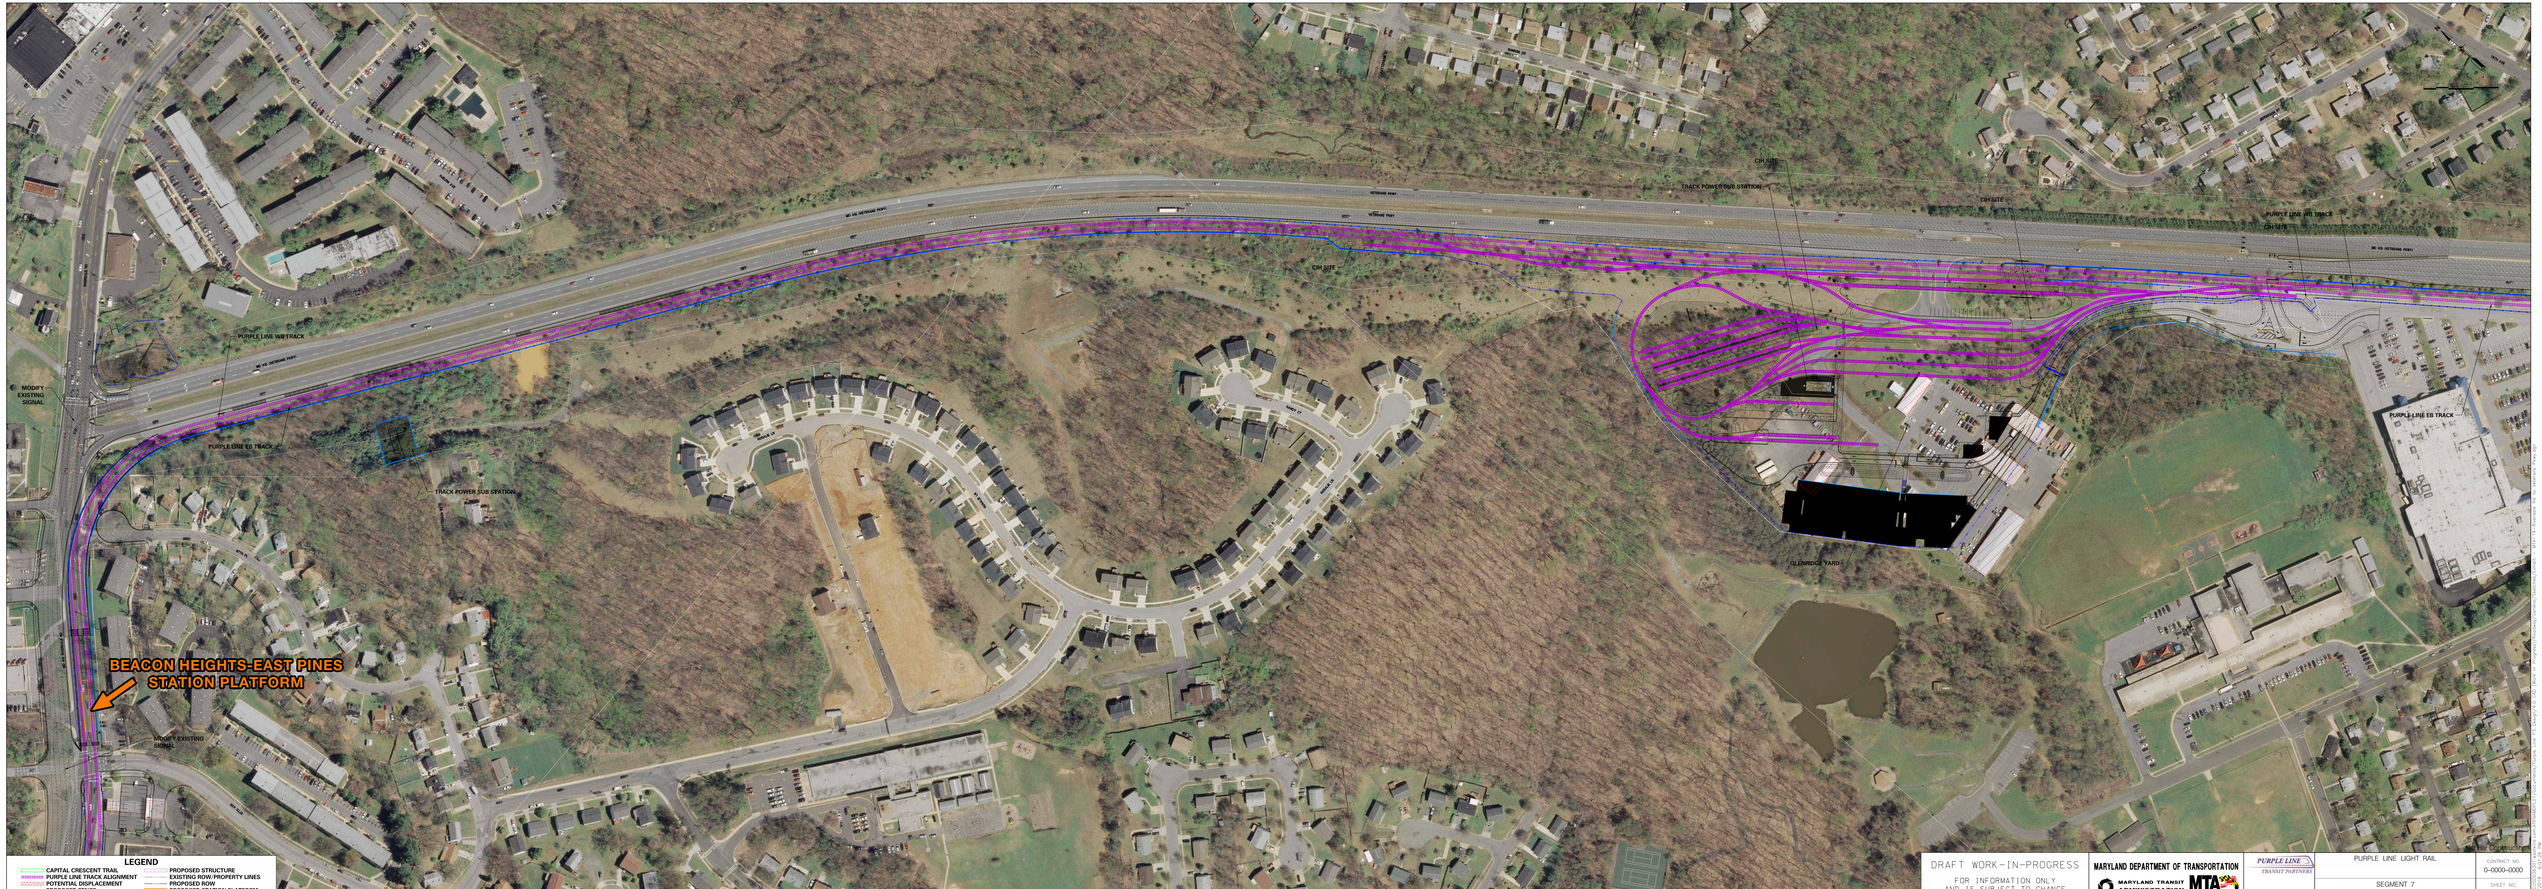

DRAFT WORK-IN-PROGRESS
FOR INFORMATION ONLY
AND IS SUBJECT TO CHANGE

MARYLAND DEPARTMENT OF TRANSPORTATION
MARYLAND TRANSIT ADMINISTRATION
MTA Maryland

PURPLE LINE TRANSIT PARTNERS

PURPLE LINE LIGHT RAIL

SEGMENT 7
RIVERDALE RD TO VETERANS PKWY
DATE: SEPTEMBER 26, 2016
SCALE: 40 SCALE

CONTRACT NO.
0-0000-0000

SHEET NO.
14 OF 15